Permit #F00161286
FilmL.A., Inc.
6255 W Sunset Blvd, 12th Floor
Hollywood, CA 90028
t: (213)977-8600 - f: (213)977-8601
www.filmla.com

Summary Information

Permit No: F00161286 **Type of Permit:** FILMING **Release Date:** 01/27/2020

Production Company	PARANOIIA PRODUCTIONS
Insured Company Name	PARANOIIA PRODUCTIONS
Contact Phone No. 1	323-697-1398
Contact Phone No. 2	
Fax	
Address	1277 E VILLA ST PASADENA, California 91106
Production Title	BB COVERM
Type of Production	Music Video

Producer	Andrea Sastoque
Director	Raul Sanchez
1st AD	Parker MacMillan
Production Manager	Ariel Navarrete
FilmL.A. Coordinator	Philip Ujlaki
Location Manager	Andrea Sastoque
Primary Phone	Mobile - 323-697-1398
Secondary Phone	
Location Assistant	n/a n/a
Primary Phone	Mobile - n/a
Secondary Phone	

Fees

Notification Charge	$346.00
FILMLA NON-REFUNDABLE FILM APPLICATION FEE	$699.00
LA COUNTY FIRE REVIEW	$282.00
LA COUNTY ROAD INSPECTION FEE	$370.00
LA COUNTY ROAD APPLICATION FEE	$168.00
LA COUNTY ROAD ENCROACHMENT PERMIT PROCESSING FEE	$306.00

Total Permit Fee $2,171.00

Number of Locations 3

NOT A PERMIT

FilmL.A., Inc.
6255 W Sunset Blvd, 12th Floor
Hollywood, CA 90028
t: (213)977-8600 - f: (213)977-8601
www.filmla.com

Summary Information — Location

Permit Number F00161286
Production Company PARANOIIA PRODUCTIONS
Insured Company PARANOIIA PRODUCTIONS
Production Title BB COVERM

Location Manager Andrea Sastoque
Primary Phone Mobile - 323-697-1398
Secondary Phone

Location Address N Herbert Ave, Floral Dr - E Hammel St, Unincorporated Los Angeles County, CA 90063

Location Type Street

Film Dates 1/27/2020 - 1/27/2020 06:00 - 22:00 1 day

Open or Closed to the Public Closed

Generic Conditions **THE CONSUMPTION OF ALCOHOLIC BEVERAGES AND THE USE OF DRUGS, INCLUDING MARIJUANA, ON LOCATION BY ANY CAST, CREW, OR INVITED GUESTS IS STRICTLY PROHIBITED.**
*Certain service and personnel fees required by jurisdictional agencies are not collected by FilmL.A. Any such fees must be paid directly to the appropriate agency, and a separate invoice will be provided to the permittee.
*LA CITY AND/OR LA COUNTY FIRE CHECKLIST ATTACHED TO FINAL PERMIT. THE PERMITTEE IS RESPONSIBLE FOR COMPLETING CHECKLIST PRIOR TO FILMING ACTIVITY AT THIS LOCATION. NON COMPLIANCE MAY RESULT IN ASSIGNMENT OF A FIRE OFFICER.
Community Survey Obtained
Must Maintain 5' Clearance on Sidewalks/Walkways
Must maintain local/emergency access
No cast or crew parking on area streets
Number of uniformed officers listed on the permit is a minimum requirement. Permittee remains responsible for deploying a sufficient number of uniformed officers to provide traffic and crowd control to ensure the safety of the film crew and the public.
Traffic control must be done in accordance w/MUTCD
Traffic Officers Required
Uniformed officers shall have a copy of the film permit in their possession and are required to confirm that all traffic control signage devices are in place.

Please see attached document Herbert & Hammel closure - Paranoiia Prod (Rev 1).pdf

Equipment on Location

Type	Quantity
Cast/Crew vehicles	5
Condors	1
Cube Trucks	3
Generator	1
Motor Homes	1
Picture vehicles	5
Process Trailer	1
Vans	2

Personnel on Location

Type	Quantity
Cast	4
Crew	40
Extras	20
LA County FSA assigned	1
Sheriff/CHP	4

Filming Activities Camera on sticks; Driving shots; Driving shots with the flow of traffic; Equipment on sidewalk & street; Exterior establishing shots; Exterior motion without sound; Intermittent traffic control - 2 minute standard (except 0700-0900 hrs & 1500-1900 hrs); Process Trailer; Wind effects;

Jurisdiction **Political:** Los Angeles County - Supervisor District 1 **Police:** Los Angeles County Police **Fire:** Los Angeles County Fire Department

Approvals

LOS ANGELES COUNTY PUBLIC WORKS - FINAL APPROVERS	Greg Graham Final Approver
LOS ANGELES COUNTY ROAD DEPARTMENT - HOLYDALE (PO4)	Lorenzo Villa

NOT A PERMIT

FilmL.A., Inc.
6255 W Sunset Blvd, 12th Floor
Hollywood, CA 90028
t: (213)977-8600 - f: (213)977-8601
www.filmla.com

Summary Information — Location

Permit Number F00161286
Production Company PARANOIIA PRODUCTIONS
Insured Company PARANOIIA PRODUCTIONS
Production Title BB COVERM

Location Manager Andrea Sastoque
Primary Phone Mobile - 323-697-1398
Secondary Phone

Coordinator Note 1/27 20-0228-1 COUNTY FIRE FSA required and (4) 2A10BC Exting.

Parking

Base Camp	3945 City Terrace Dr, Los Angeles, CA, 90063	**Crew Parking**	3945 City Terrace Dr, Los Angeles, CA, 90063
Location Type : Other Location		Location Type : Other Location	

Posting "No Parking" signs B/S OF N HERBERT AVE, BETWEEN FLORAL DR & E HAMMEL ST

Approximate Footage County Parking **Log Number**

Date(s) 1/27/2020 to 1/27/2020 **Time(s)** 06:00 to 22:00

Lane / Full Closure FULL CLOSURE OF N HERBERT AVE BETWEEN FLORAL DR & E HAMMEL ST.

Approximate Footage 601 - 900

Date(s) 1/27/2020 to 1/27/2020 **Time(s)** 06:00 to 22:00

NOT A PERMIT

FilmL.A., Inc.
6255 W Sunset Blvd, 12th Floor
Hollywood, CA 90028
t: (213)977-8600 - f: (213)977-8601
www.filmla.com

Summary Information — Location

Permit Number F00161286
Production Company PARANOIIA PRODUCTIONS
Insured Company PARANOIIA PRODUCTIONS
Production Title BB COVERM

Location Manager Andrea Sastoque
Primary Phone Mobile - 323-697-1398
Secondary Phone

Location Address E Hammel St, Record Ave - N Herbert Ave, Uincorporated Los Angeles County, CA, 90063

Location Type Street

Film Dates 1/27/2020 - 1/27/2020 06:00 - 22:00 1 day

Open or Closed to the Public Closed

Generic Conditions
THE CONSUMPTION OF ALCOHOLIC BEVERAGES AND THE USE OF DRUGS, INCLUDING MARIJUANA, ON LOCATION BY ANY CAST, CREW, OR INVITED GUESTS IS STRICTLY PROHIBITED.
*Certain service and personnel fees required by jurisdictional agencies are not collected by FilmL.A. Any such fees must be paid directly to the appropriate agency, and a separate invoice will be provided to the permittee.
*LA CITY AND/OR LA COUNTY FIRE CHECKLIST ATTACHED TO FINAL PERMIT. THE PERMITTEE IS RESPONSIBLE FOR COMPLETING CHECKLIST PRIOR TO FILMING ACTIVITY AT THIS LOCATION. NON COMPLIANCE MAY RESULT IN ASSIGNMENT OF A FIRE OFFICER.
Community Survey Obtained
Must Maintain 5' Clearance on Sidewalks/Walkways
Must maintain local/emergency access
No cast or crew parking on area streets
Number of uniformed officers listed on the permit is a minimum requirement. Permittee remains responsible for deploying a sufficient number of uniformed officers to provide traffic and crowd control to ensure the safety of the film crew and the public.
Traffic control must be done in accordance w/MUTCD
Traffic Officers Required
Uniformed officers shall have a copy of the film permit in their possession and are required to confirm that all traffic control signage devices are in place.

Equipment on Location

Type	Quantity
Cast/Crew vehicles	5
Condors	1
Cube Trucks	3
Generator	1
Motor Homes	1
Picture vehicles	5
Process Trailer	1
Vans	2

Personnel on Location

Type	Quantity
Cast	4
Crew	40
Extras	20
Sheriff/CHP	4

Filming Activities Camera on sticks; Driving shots; Driving shots with the flow of traffic; Equipment on sidewalk only.; Exterior establishing shots; Exterior motion without sound; Intermittent traffic control - 2 minute standard (except 0700-0900 hrs & 1500-1900 hrs); Process Trailer; Wind effects; Filming on Sidewalk on Hammel St, Record to N Herbert Ave ;

Jurisdiction **Political:** Los Angeles County - Supervisor District 1 **Police:** Los Angeles County Police **Fire:** Los Angeles County Fire Department

Approvals

LOS ANGELES COUNTY PUBLIC WORKS - FINAL APPROVERS	Greg Graham	Final Approver
LOS ANGELES COUNTY ROAD DEPARTMENT - HOLYDALE (PO4)	Lorenzo Villa	

Parking **Base Camp** 3945 City Terrace Dr, Los **Crew Parking** 3945 City Terrace Dr, Los

NOT A PERMIT

FilmL.A., Inc.
6255 W Sunset Blvd, 12th Floor
Hollywood, CA 90028
t: (213)977-8600 - f: (213)977-8601
www.filmla.com

Summary Information

Location

Permit Number F00161286
Production Company PARANOIIA PRODUCTIONS
Insured Company PARANOIIA PRODUCTIONS
Production Title BB COVERM

Location Manager Andrea Sastoque
Primary Phone Mobile - 323-697-1398
Secondary Phone

Location Type : Other Location
Angeles, CA, 90063

Location Type : Other Location
Angeles, CA, 90063

NOT A PERMIT

FilmL.A., Inc.
6255 W Sunset Blvd, 12th Floor
Hollywood, CA 90028
t: (213)977-8600 - f: (213)977-8601
www.filmla.com

Summary Information — Location

Permit Number F00161286
Production Company PARANOIIA PRODUCTIONS
Insured Company PARANOIIA PRODUCTIONS
Production Title BB COVERM

Location Manager Andrea Sastoque
Primary Phone Mobile - 323-697-1398
Secondary Phone

Location Address Floral Drive, N Gage Avenue - N Herbert Ave, Unincorporated Los Angeles County, CA 90063

Location Type Street

Film Dates 1/27/2020 - 1/27/2020 06:00 - 22:00 1 day

Open or Closed to the Public Closed

Generic Conditions **THE CONSUMPTION OF ALCOHOLIC BEVERAGES AND THE USE OF DRUGS, INCLUDING MARIJUANA, ON LOCATION BY ANY CAST, CREW, OR INVITED GUESTS IS STRICTLY PROHIBITED.**
*Certain service and personnel fees required by jurisdictional agencies are not collected by FilmL.A. Any such fees must be paid directly to the appropriate agency, and a separate invoice will be provided to the permittee.
*LA CITY AND/OR LA COUNTY FIRE CHECKLIST ATTACHED TO FINAL PERMIT. THE PERMITTEE IS RESPONSIBLE FOR COMPLETING CHECKLIST PRIOR TO FILMING ACTIVITY AT THIS LOCATION. NON COMPLIANCE MAY RESULT IN ASSIGNMENT OF A FIRE OFFICER.
Community Survey Obtained
Must Maintain 5' Clearance on Sidewalks/Walkways
Must maintain local/emergency access
No cast or crew parking on area streets
Number of uniformed officers listed on the permit is a minimum requirement. Permittee remains responsible for deploying a sufficient number of uniformed officers to provide traffic and crowd control to ensure the safety of the film crew and the public.
Traffic control must be done in accordance w/MUTCD
Traffic Officers Required
Uniformed officers shall have a copy of the film permit in their possession and are required to confirm that all traffic control signage devices are in place.

Please see attached document Herbert & Floral closure - Paranoiia Prod (Rev 1).pdf

Equipment on Location

Type	Quantity
Cast/Crew vehicles	5
Condors	1
Cube Trucks	3
Generator	1
Motor Homes	1
Picture vehicles	5
Process Trailer	1
Vans	2

Personnel on Location

Type	Quantity
Cast	4
Crew	40
Extras	20
LA County FSA assigned	1
Sheriff/CHP	4

Filming Activities Camera on sticks; Driving shots; Driving shots with the flow of traffic; Equipment on sidewalk & street; Exterior establishing shots; Exterior motion without sound; Intermittent traffic control - 2 minute standard (except 0700-0900 hrs & 1500-1900 hrs); Process Trailer; Wind effects;

Jurisdiction **Political:** Los Angeles County - Supervisor District 1 **Police:** Los Angeles County Police **Fire:** Los Angeles County Fire Department

Approvals

LOS ANGELES COUNTY ROAD DEPARTMENT - HOLYDALE (PO4)	Lorenzo Villa	
LOS ANGELES COUNTY PUBLIC WORKS - FINAL APPROVERS	Greg Graham	Final Approver

NOT A PERMIT

FilmL.A., Inc.
6255 W Sunset Blvd, 12th Floor
Hollywood, CA 90028
t: (213)977-8600 - f: (213)977-8601
www.filmla.com

Summary Information — Location

Permit Number F00161286
Production Company PARANOIIA PRODUCTIONS
Insured Company PARANOIIA PRODUCTIONS
Production Title BB COVERM

Location Manager Andrea Sastoque
Primary Phone Mobile - 323-697-1398
Secondary Phone

Coordinator Note 1/27 20-0228-1 COUNTY FIRE FSA required and (4) 2A10BC Exting.

Parking

Base Camp	3945 City Terrace Dr, Los Angeles, CA, 90063	**Crew Parking**	3945 City Terrace Dr, Los Angeles, CA, 90063
Location Type : Other Location		Location Type : Other Location	

Posting "No Parking" signs B/S OF FLORAL DRIVE, BETWEEN N GAGE AVE & N HERBERT AVE

Approximate Footage County Parking **Log Number**

Date(s) 1/27/2020 to 1/27/2020 **Time(s)** 06:00 to 22:00

Lane / Full Closure FULL CLOSURE OF FLORAL DR BETWEEN N GAGE AVE & N HERBERT AVE

Approximate Footage 601 - 900

Date(s) 1/27/2020 to 1/27/2020 **Time(s)** 06:00 to 22:00

NOT A PERMIT

Permit #R0161286

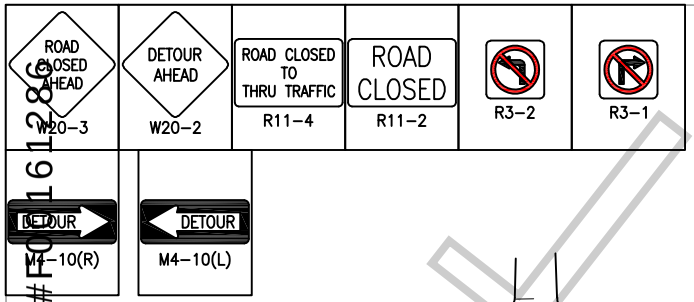

SYMBOL LEGEND

●	= 28" TRAFFIC CONE / 36" DELINEATOR
▬	= TYPE II BARRICADE W/ SIGN
Ⓢ	= SIGNALIZED INTERSECTION

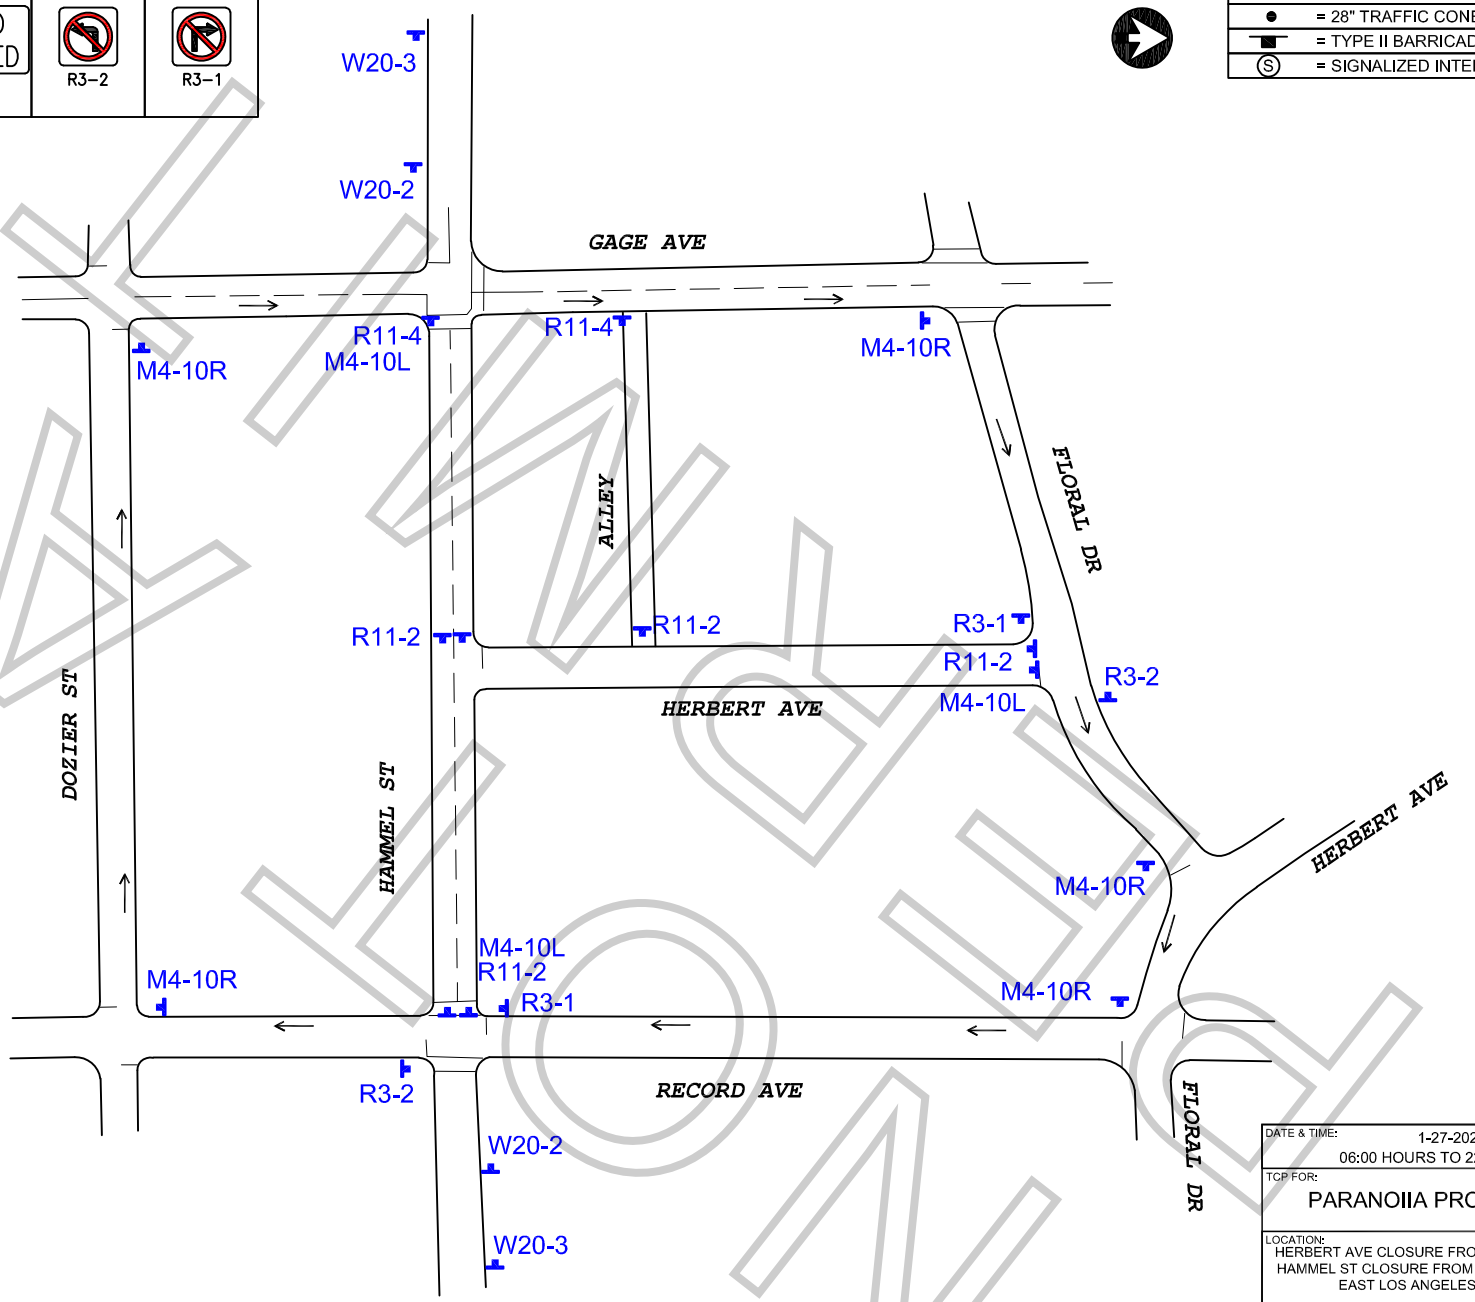

WORK ZONE TRAFFIC CONTROL PLAN GENERAL NOTES

1. ALL SIGNING, STRIPING, AND TRAFFIC CONTROL DEVICES SHALL SHALL BE IN ACCORDANCE WITH THE LASTEST EDITIONS OF THE CALIFORNIA MANUAL ON UNIFORM TRAFFIC CONTROL DEVICES (CAMUTCD), W.A.T.C.H. MANUAL, CALTRANS STANDARDS PLANS, CALTRANS STANDARD SPECIFICATIONS, AND/OR AS DIRECTED BY THE PERMIT ENGINEER.
2. THERE WILL BE NO INTERFERENCE WITH TRAFFIC SIGNALS OR CROSSWALKS.
3. CONES WILL BE 28" MINIMUM HEIGHT AND HAVE REFLECTORIZED SLEEVES FOR NIGHT WORK.
4. POLICE WILL DIRECT TRAFFIC IF NECESSARY.

ALL TRAFFIC CONTROL WILL BE INSTALLED TO MEET OR EXCEED THE MOST CURRENT CAMUTCD AND WATCH MINIMUM REQUIREMENTS

DATE & TIME: 1-27-2020
06:00 HOURS TO 22:00 HORUS.

TCP FOR:
PARANOIIA PRODUCTIONS

LOCATION:
HERBERT AVE CLOSURE FROM FLORAL TO HAMMEL
HAMMEL ST CLOSURE FROM HERBERT TO RECORD
EAST LOS ANGELES, CALIFORNIA

TCP PREPARED BY:
JCL TRAFFIC SERVICES
500 S. GREENWOOD AVE
MONTEBELLO, CA 90640
Ph: (213) 622-9775
C31-CA Lic # 805357

CONTACT(S):
ANDREA SASTOQUE
PH# 323.697.1398

DATE	REVSIONS
1-24-20	ROTATED THE COMPASS TO POINT NORTH

DRAFTER: E. RAMIREZ
SCALE: N.T.S.
FILM LA: PHILIP UJLAKI
SHEET: 1 OF 1

APPROVED

Permit #R0161286

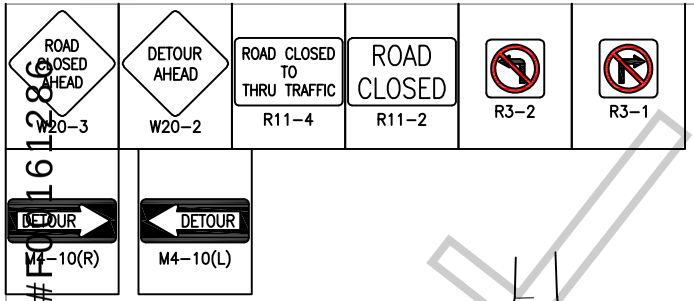

SYMBOL LEGEND

- ● = 28" TRAFFIC CONE / 36" DELINEATOR
- ▬ = TYPE II BARRICADE W/ SIGN
- Ⓢ = SIGNALIZED INTERSECTION

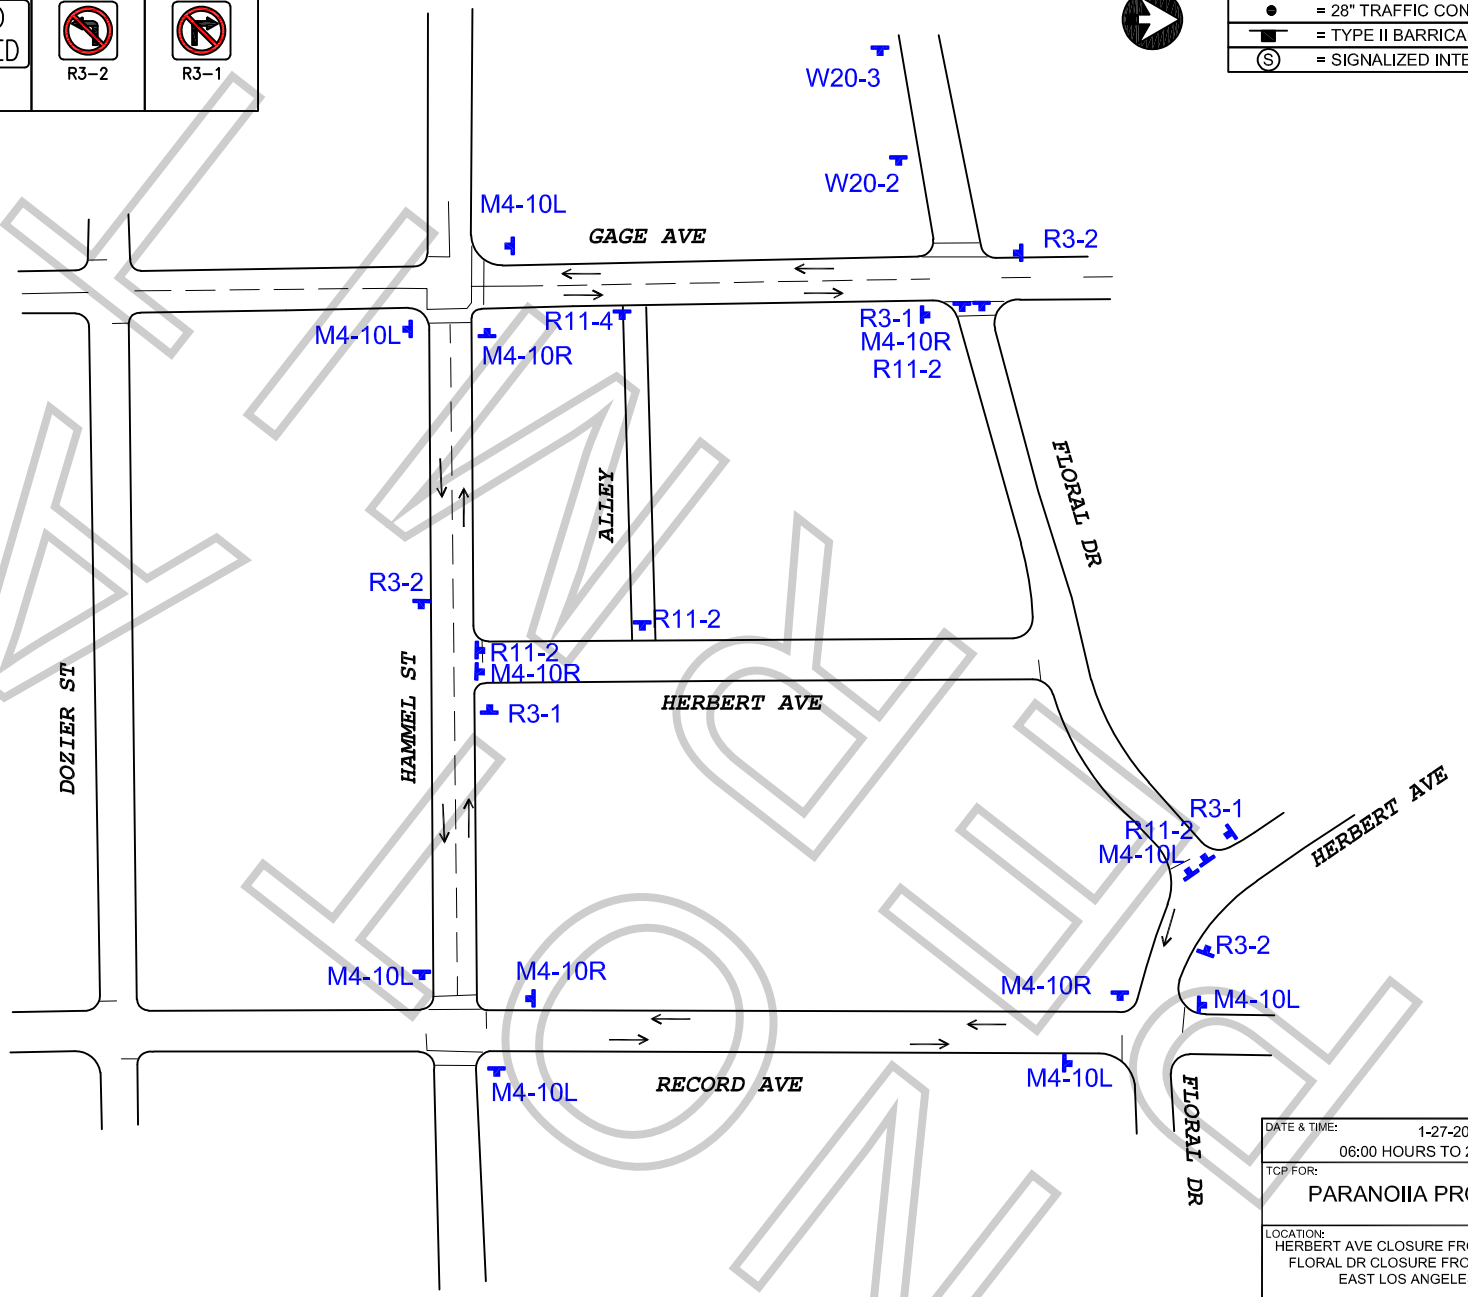

WORK ZONE TRAFFIC CONTROL PLAN GENERAL NOTES

1. ALL SIGNING, STRIPING, AND TRAFFIC CONTROL DEVICES SHALL SHALL BE IN ACCORDANCE WITH THE LASTEST EDITIONS OF THE CALIFORNIA MANUAL ON UNIFORM TRAFFIC CONTROL DEVICES (CAMUTCD), W.A.T.C.H. MANUAL, CALTRANS STANDARDS PLANS, CALTRANS STANDARD SPECIFICATIONS, AND/OR AS DIRECTED BY THE PERMIT ENGINEER.
2. THERE WILL BE NO INTERFERENCE WITH TRAFFIC SIGNALS OR CROSSWALKS.
3. CONES WILL BE 28" MINIMUM HEIGHT AND HAVE REFLECTORIZED SLEEVES FOR NIGHT WORK.
4. POLICE WILL DIRECT TRAFFIC IF NECESSARY.

ALL TRAFFIC CONTROL WILL BE INSTALLED TO MEET OR EXCEED THE MOST CURRENT CAMUTCD AND WATCH MINIMUM REQUIREMENTS

DATE & TIME: 1-27-2020
06:00 HOURS TO 22:00 HORUS.

TCP FOR:
PARANOIIA PRODUCTIONS

LOCATION:
HERBERT AVE CLOSURE FROM FLORAL TO HAMMEL
FLORAL DR CLOSURE FROM HERBERT TO GAGE
EAST LOS ANGELES, CALIFORNIA

TCP PREPARED BY:
JCL TRAFFIC SERVICES
500 S. GREENWOOD AVE
MONTEBELLO, CA 90640
Ph: (213) 622-9775
C31-CA Lic # 805357

CONTACT(S):
ANDREA SASTOQUE
PH# 323.697.1398

DATE	REVSIONS
1-24-20	ROTATED THE COMPASS TO POINT NORTH

DRAFTER: E. RAMIREZ
SCALE: N.T.S.
FILM LA: PHILIP UJLAKI
SHEET: 1 OF 1